CALGARY EVENT CENTRE

ISSUED FOR DEVELOPMENT PERMIT RESUBMISSION 2 - 2021-10-22

DRAWING LIST - ARCHITECTURAL

DPA0.000 COVER SHEET
DPA0.101 PROJECT DATA AND FLOODWAY LOCATION PLAN
DPA1.101 EXISTING - SITE SURVEY
DPA1.102 SITE PHOTOS
DPA1.103 SITE PHOTOS
DPA1.104 SITE PLAN - OVERALL
DPA1.105 WASTE COLLECTION ANALYSIS
DPA1.106 WASTE COLLECTION ANALYSIS
DPA1.106A WASTE COLLECTION ANALYSIS
DPA1.106B WASTE COLLECTION ANALYSIS
DPA1.107 VEHICLE SWEPT PATHS AT PARKADE/LOADING ACCESS
DPA1.108 FIRE TRUCK CIRCULATION
DPA1.109 SITE ANALYSIS - SHADOW STUDY
DPA1.110 SIGHT LINE ANALYSIS AT LOADING ACCESS
DPA1.111 14 AVENUE/OLYMPIC WAY TRUCK MANEUVERING (ROUTE A)
DPA1.112 14 AVENUE/OLYMPIC WAY TRUCK MANEUVERING (ROUTE B)
DPA1.113 POTENTIAL BICYCLE CORRAL LOCATIONS
DPA2.100 EVENT LEVEL - OVERALL FLOOR PLAN
DPA2.150 WASTE COLLECTION PLANS AND SECTIONS
DPA2.200 MAIN CONCOURSE - OVERALL FLOOR PLAN
DPA2.300 CLUB MEZZANINE - OVERALL FLOOR PLAN
DPA2.400 PREMIUM LEVEL - OVERALL FLOOR PLAN
DPA2.500 UPPER CONCOURSE - OVERALL FLOOR PLAN
DPA2.550 UPPER BOWL - OVERALL FLOOR PLAN
DPA2.600 BALCONY LEVEL - OVERALL FLOOR PLAN
DPA2.700 ROOF - OVERALL FLOOR PLAN
DPA2.800 BYLAW ZONING PLAN
DPA2.801 BYLAW ZONING PLAN
DPA2.900 DTR1 CHANGE SUMMARY PLAN
DPA4.001 EXTERIOR ELEVATIONS - NORTH AND EAST
DPA4.002 EXTERIOR ELEVATIONS - SOUTH AND WEST
DPA4.003 MATERIAL AND APPLICATION CONCEPT
DPA4.004 MATERIAL BOARD
DPA4.051 EXTERIOR 3D VIEWS
DPA4.052 EXTERIOR 3D VIEWS
DPA4.053 EXTERIOR 3D VIEWS
DPA4.054 EXTERIOR 3D VIEWS
DPA4.055 EXTERIOR 3D VIEWS
DPA4.056 EXTERIOR 3D VIEWS
DPA4.057 EXTERIOR 3D VIEWS
DPA4.100 BUILDING SECTIONS - OVERALL
DPA4.120 PARKADE PLANS AND SECTIONS
DPA4.121 BIKE PARKING

DRAWING LIST - ELECTRICAL

DPE1.100 ELECTRICAL SITE PLAN
DPE1.101 25 KV SERVICE ENTRANCE SECTIONS AND DETAILS
DPE1.200 LIGHTING SITE PLAN
DPE1.201 SITE PLAN LIGHTING FIXTURE SCHEDULE
DPE1.202 SITE PLAN LIGHTING FIXTURE CUTS
DPE1.203 SITE PLAN LIGHTING FIXTURE CUTS
DPE1.204 SITE LIGHTING PLAN FAÇADE ELEVATIONS
DPE1.205 SITE LIGHTING PLAN FAÇADE ELEVATIONS
DPE1.206 SITE LIGHTING CALCULATION PLAN
DPE1.207 EVENT LEVEL - OVERALL 100YR FLOOD ELEVATION
DPE1.208 EVENT LEVEL PARKING - EV STATIONS
DPE1.209 CLUB MEZZANINE PARKING- EV STATIONS
DPE1.210 PREMIUM LEVEL PARKING - EV STATION
DPE1.211 UPPER CONCOURSE PARKING - EV STATIONS

DRAWING LIST - LANDSCAPE

DPL0.100 LANDSCAPE BYLAW PLAN
DPL1.100 OVERALL LANDSCAPE PLAN
DPL1.110 HARDSCAPE FINISH PLAN
DPL1.111 MATERIALS ENLARGEMENT PLAN 1 OF 4
DPL1.112 MATERIALS ENLARGEMENT PLAN 2 OF 4
DPL1.113 MATERIALS ENLARGEMENT PLAN 3 OF 4
DPL1.114 MATERIALS ENLARGEMENT PLAN 4 OF 4
DPL1.200 SOFTSCAPE PLAN
DPL2.100 ROAD CROSS SECTIONS
DPL3.100 DETAILS SHEET 1 OF 2
DPL3.101 DETAILS SHEET 2 OF 2
DPL4.100 LANDSCAPE CHARACTER RENDERING

DRAWING LIST - CIVIL

DPC1.01 DEEP UTILITIES SERVICING PLAN
DPC1.02 SHALLOW UTILITIES SERVICING PLAN

DRAWING LIST - TECHNOLOGY

DPT1.100 TECHNOLOGY SITE PLAN

DRAWING LIST - MECHANICAL

DPM1.001 EVENT LEVEL EQUIPMENT PLAN

DIALOG

ISSUED FOR

1	2021-08-03	DEVELOPMENT PERMIT
2	2021-08-11	DP ADDITIONAL INFORMATION
3	2021-10-05	DP RESUBMISSION
4	2021-10-22	DP RESUBMISSION 2

PERMIT TO PRACTICE DIALOG A.F. ADDENBROOKE REGISTERED ALBERTA

CALGARY EVENT CENTRE

519 - 12th AVE SE, CALGARY, AB

COVER SHEET

DPA0.000

PLOT DATE: 10/22/2021 10:10:11 PM

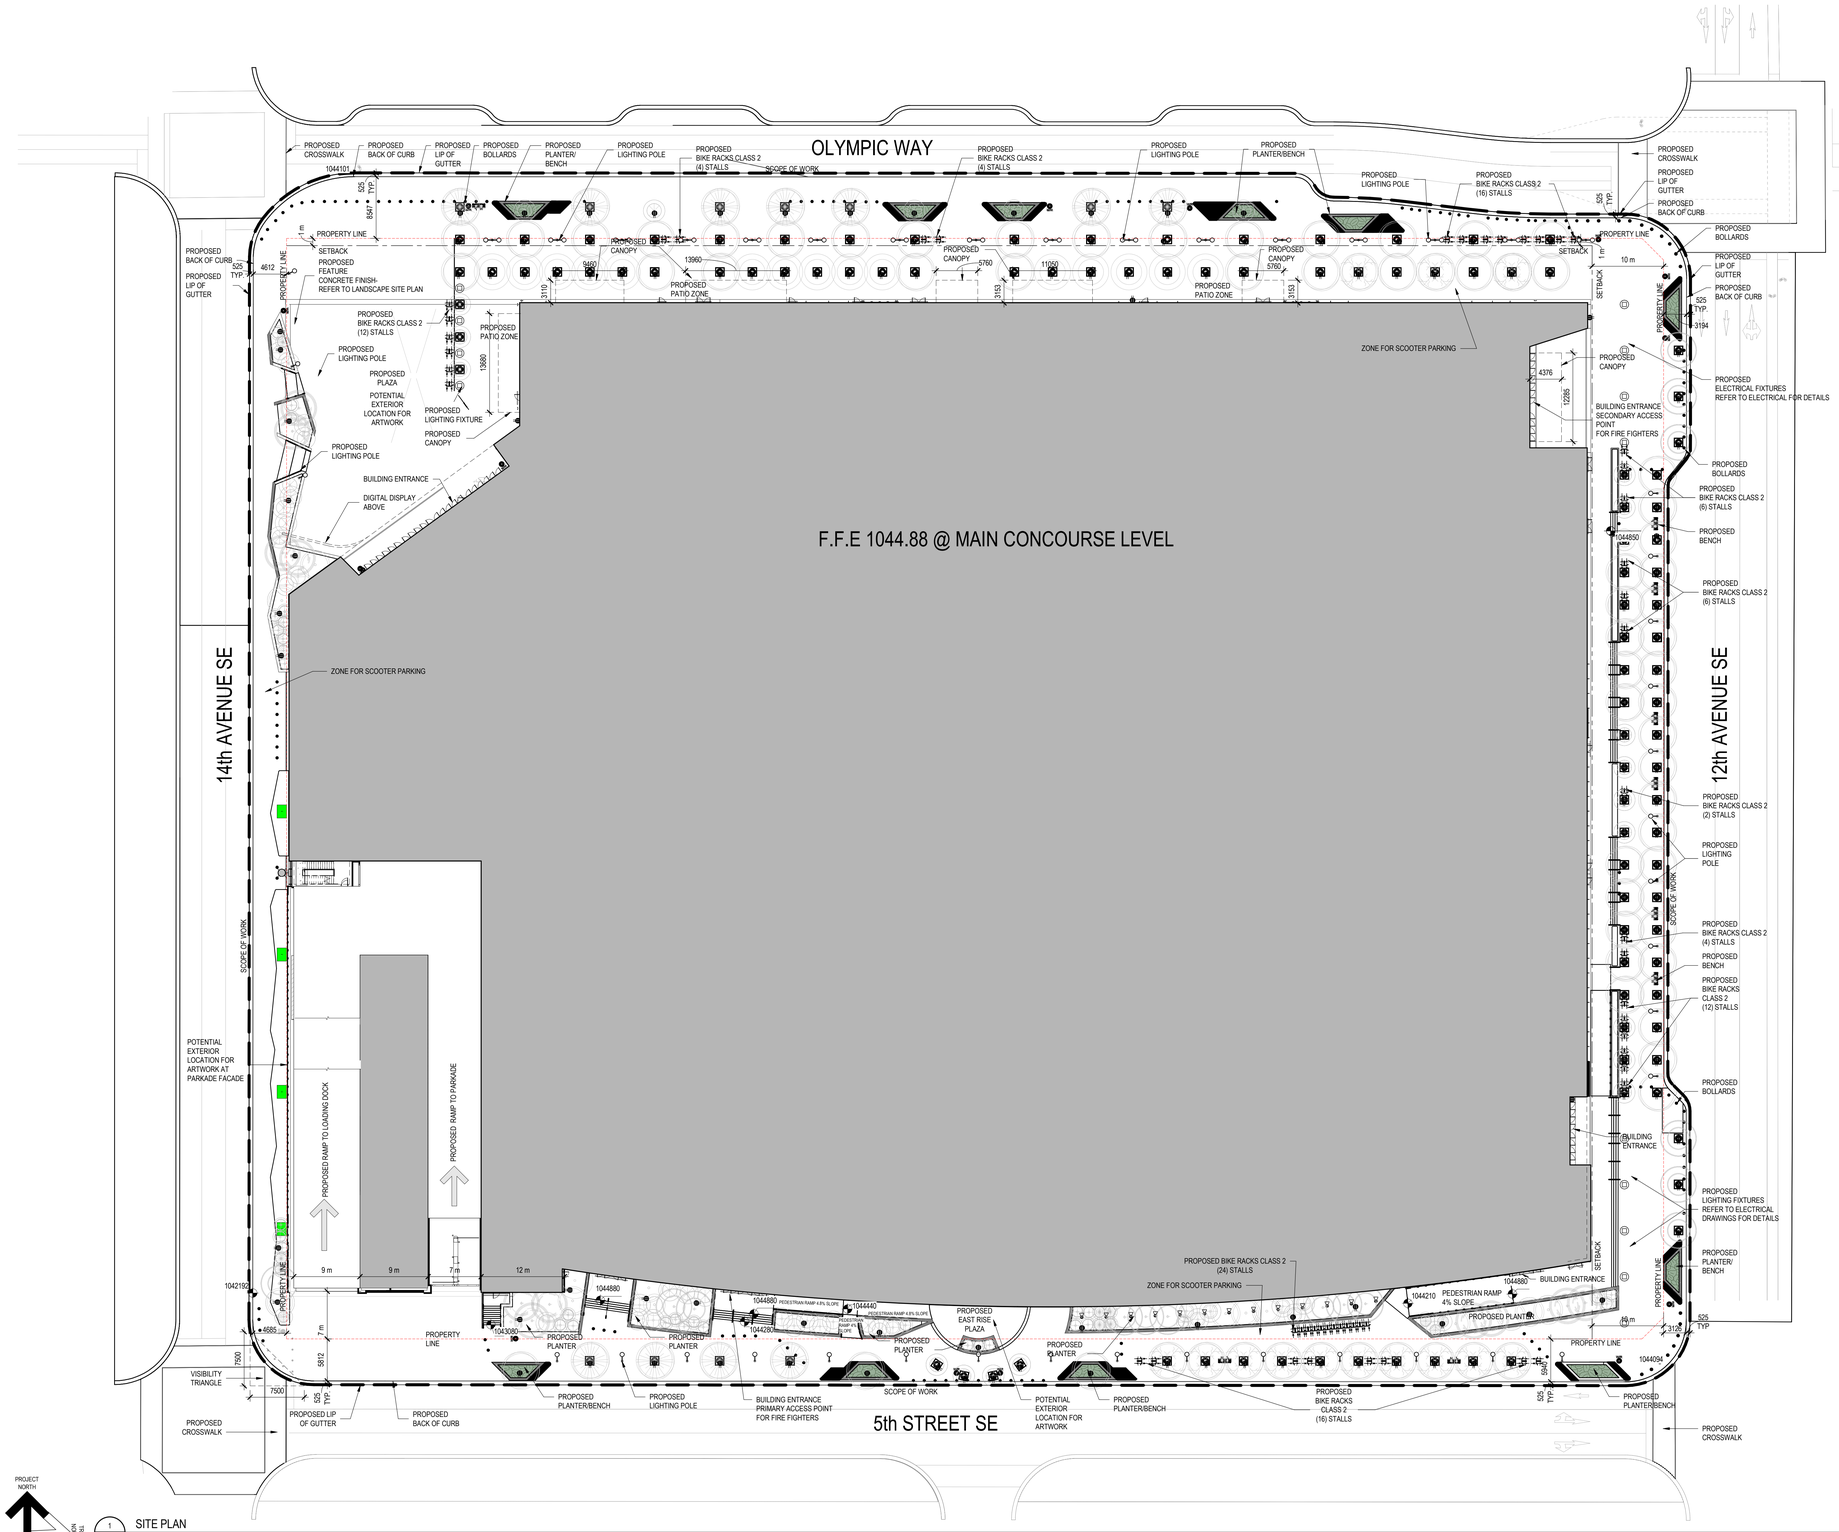
OLYMPIC WAY
F.F.E 1044.88 @ MAIN CONCOURSE LEVEL
14th AVENUE SE
12th AVENUE SE
5th STREET SE
PROPOSED CROSSWALK
PROPOSED BACK OF CURB
PROPOSED LIP OF GUTTER
PROPOSED BOLLARDS
PROPOSED PLANTER/ BENCH
PROPOSED LIGHTING POLE
PROPOSED BIKE RACKS CLASS 2 (4) STALLS
SCOPE OF WORK
PROPOSED BIKE RACKS CLASS 2 (16) STALLS
PROPOSED PLANTER/BENCH
PROPERTY LINE
SETBACK
PROPOSED FEATURE CONCRETE FINISH- REFER TO LANDSCAPE SITE PLAN
PROPOSED CANOPY
PROPOSED PATIO ZONE
PROPOSED BIKE RACKS CLASS 2 (12) STALLS
PROPOSED PLAZA
POTENTIAL EXTERIOR LOCATION FOR ARTWORK
PROPOSED LIGHTING FIXTURE
BUILDING ENTRANCE
DIGITAL DISPLAY ABOVE
ZONE FOR SCOOTER PARKING
BUILDING ENTRANCE SECONDARY ACCESS POINT FOR FIRE FIGHTERS
PROPOSED ELECTRICAL FIXTURES REFER TO ELECTRICAL FOR DETAILS
PROPOSED BENCH
POTENTIAL EXTERIOR LOCATION FOR ARTWORK AT PARKADE FACADE
PROPOSED RAMP TO LOADING DOCK
PROPOSED RAMP TO PARKADE
VISIBILITY TRIANGLE
PROPOSED LIP OF GUTTER
PROPOSED BACK OF CURB
PROPOSED PLANTER
PROPOSED EAST RISE PLAZA
PROPOSED BIKE RACKS CLASS 2 (24) STALLS
PEDESTRIAN RAMP 4.8% SLOPE
PROPOSED PLANTER/BENCH
BUILDING ENTRANCE PRIMARY ACCESS POINT FOR FIRE FIGHTERS
PROPOSED BIKE RACKS CLASS 2 (2) STALLS
PROPOSED LIGHTING POLE
PROPOSED BIKE RACKS CLASS 2 (4) STALLS
PROPOSED BIKE RACKS CLASS 2 (12) STALLS
PROPOSED LIGHTING FIXTURES REFER TO ELECTRICAL DRAWINGS FOR DETAILS
PROPOSED PLANTER/ BENCH
PROJECT NORTH
TRUE NORTH

1 DPA1.104 SITE PLAN
SCALE: 1 : 300

GENERAL NOTE:

REFER TO LANDSCAPE DRAWINGS FOR OVERALL LANDSCAPE SITE PLAN, STREET CROSS SECTIONS, DESIGN DETAILS AND QUANTITIES FOR PLANTERS/BENCHES, BICYCLE RACKS, ETC

REFER TO ELECTRICAL DRAWINGS FOR OVERALL SITE LIGHTING PLAN, TYPE OF FIXTURESL LOCATION AND QUANTITIES

DIALOG

ISSUED FOR

1	2021-08-03	DEVELOPMENT PERMIT
2	2021-10-05	DP RESUBMISSION
3	2021-10-22	DP RESUBMISSION 2

CALGARY EVENT CENTRE

519 - 12th AVE SE, CALGARY, AB

SITE PLAN - OVERALL

DPA1.104

PLOT DATE: 10/24/2021 10:49:40 AM

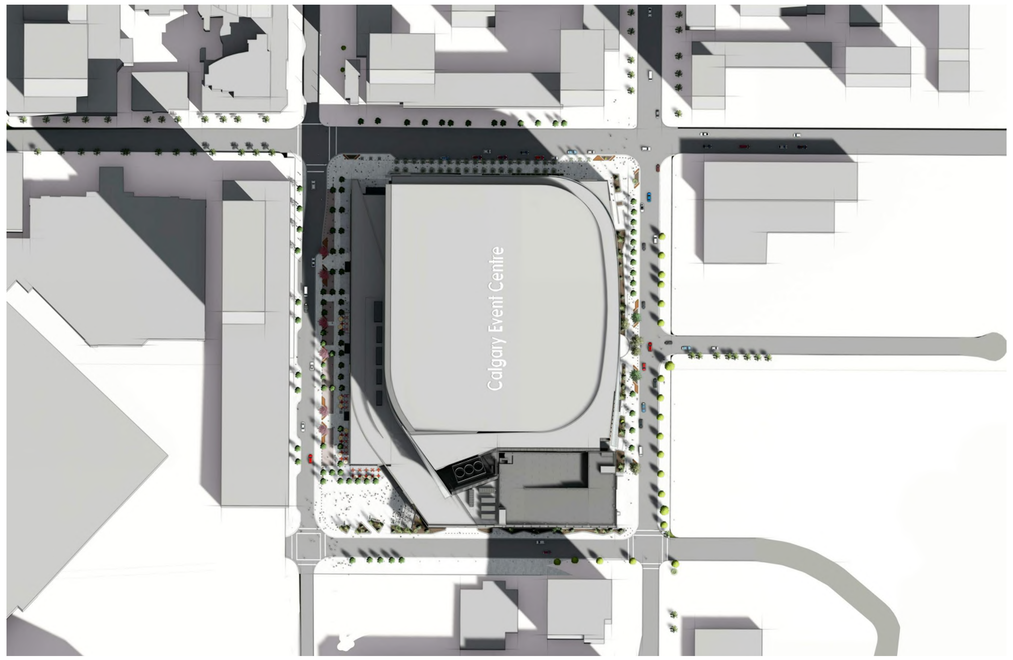

1 DPA1.109 SEPTEMBER 21 SHADOW STUDY - 10AM
SCALE: 1 : 5

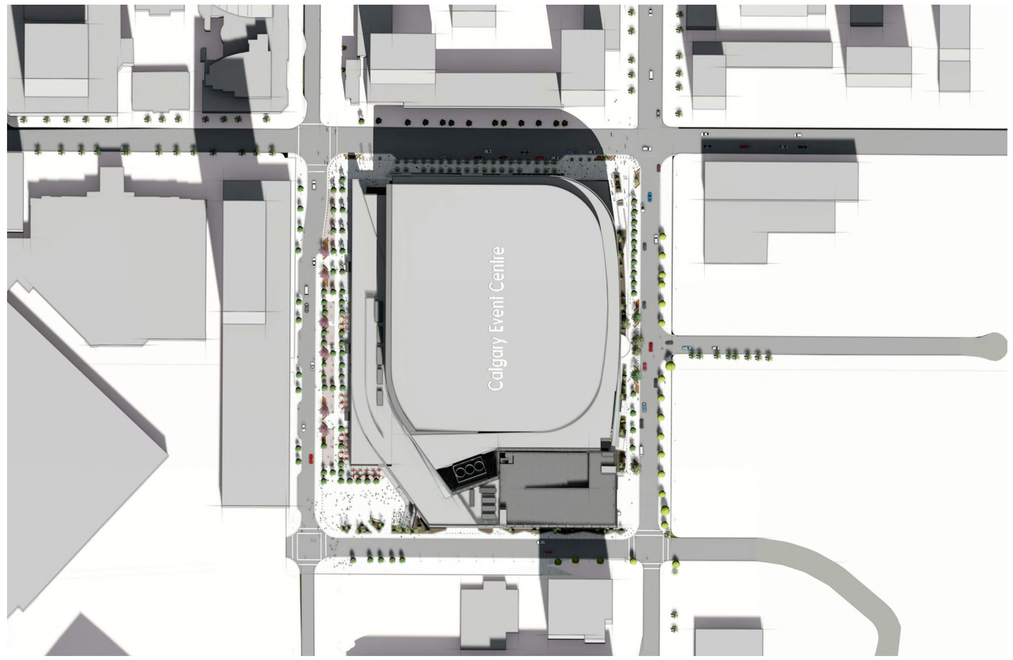

2 DPA1.109 SEPTEMBER 21 SHADOW STUDY - 12PM
SCALE: 1 : 5

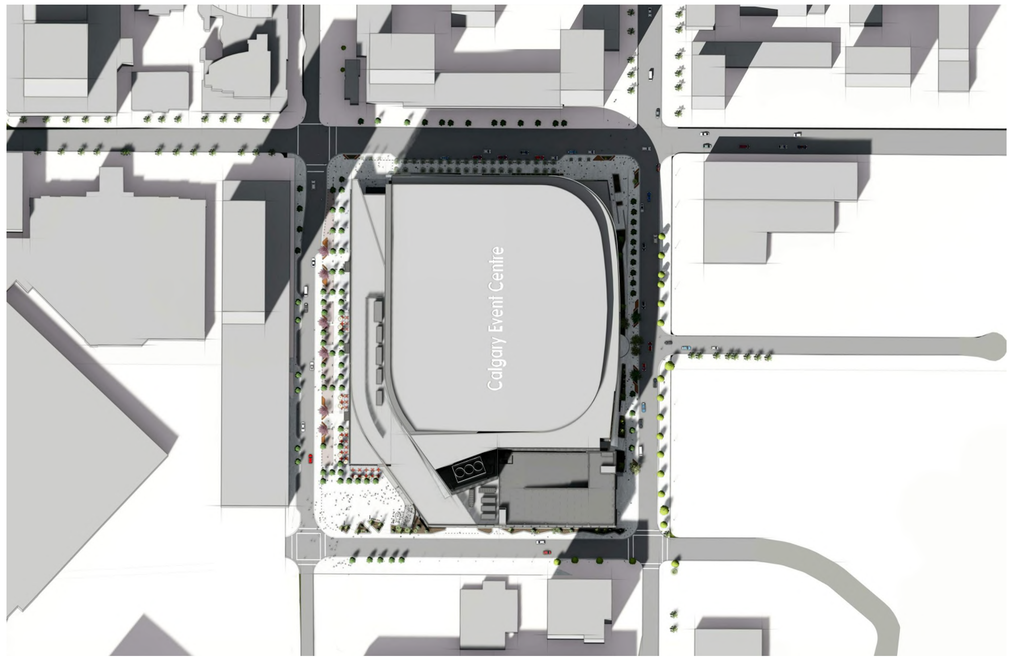

3 DPA1.109 SEPTEMBER 21 SHADOW STUDY - 2PM
SCALE: 1 : 5

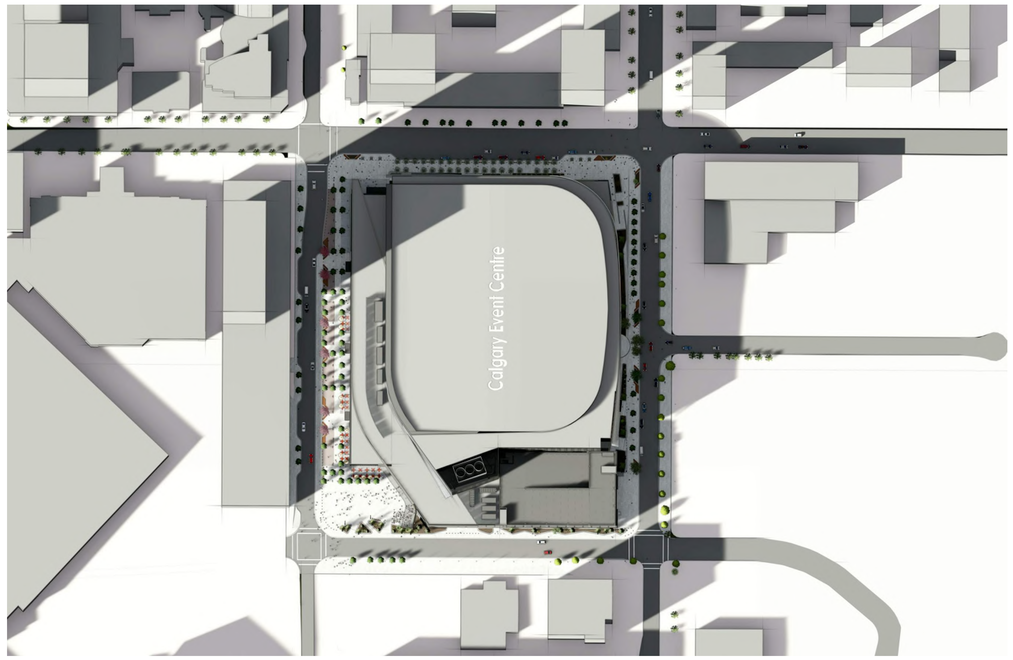

4 DPA1.109 SEPTEMBER 21 SHADOW STUDY - 4PM
SCALE: 1 : 5

* NOTE LAYOUT OF CONTEXT BUILDINGS BASED ON POTENTIAL FUTURE BUILD-OUT OF RIVERS DISTRICT MASTER PLAN

DIALOG

ISSUED FOR

1	2021-08-03	DEVELOPMENT PERMIT
2	2021-10-05	DP RESUBMISSION
3	2021-10-22	DP RESUBMISSION 2

ROBERT A.F. ADAMSON REGISTERED ARCHITECT ALBERTA

CALGARY EVENT CENTRE

519 - 12th AVE SE, CALGARY, AB

SITE ANALYSIS - SHADOW STUDY

DPA1.109

PLOT DATE: 10/22/2021 1:30:02 PM

DIALOG

ISSUED FOR

1	2021-08-03	DEVELOPMENT PERMIT
2	2021-10-05	DP RESUBMISSION
3	2021-10-22	DP RESUBMISSION 2

CALGARY EVENT CENTRE

519 - 12th AVE SE, CALGARY, AB

EVENT LEVEL - OVERALL FLOOR PLAN

DPA2.100

PLOT DATE: 10/22/2021 10:12:08 PM

PROJECT NORTH

TRUE NORTH

1 DPA2.100 01 - EVENT LEVEL

SCALE: 1 : 200

DIALOG

ISSUED FOR

1	2021-08-03	DEVELOPMENT PERMIT
2	2021-10-05	DP RESUBMISSION
3	2021-10-22	DP RESUBMISSION 2

CALGARY EVENT CENTRE

519 - 12th AVE SE, CALGARY, AB

MAIN CONCOURSE - OVERALL FLOOR PLAN

DPA2.200

PLOT DATE: 10/22/2021 10:12:39 PM

PROJECT NORTH

SHEET NORTH

1 DPA2.200 02 - MAIN CONCOURSE

SCALE: 1 : 200

DIALOG

o h+k

ISSUED FOR

1	2021-08-03	DEVELOPMENT PERMIT
2	2021-10-05	DP RESUBMISSION
3	2021-10-22	DP RESUBMISSION 2

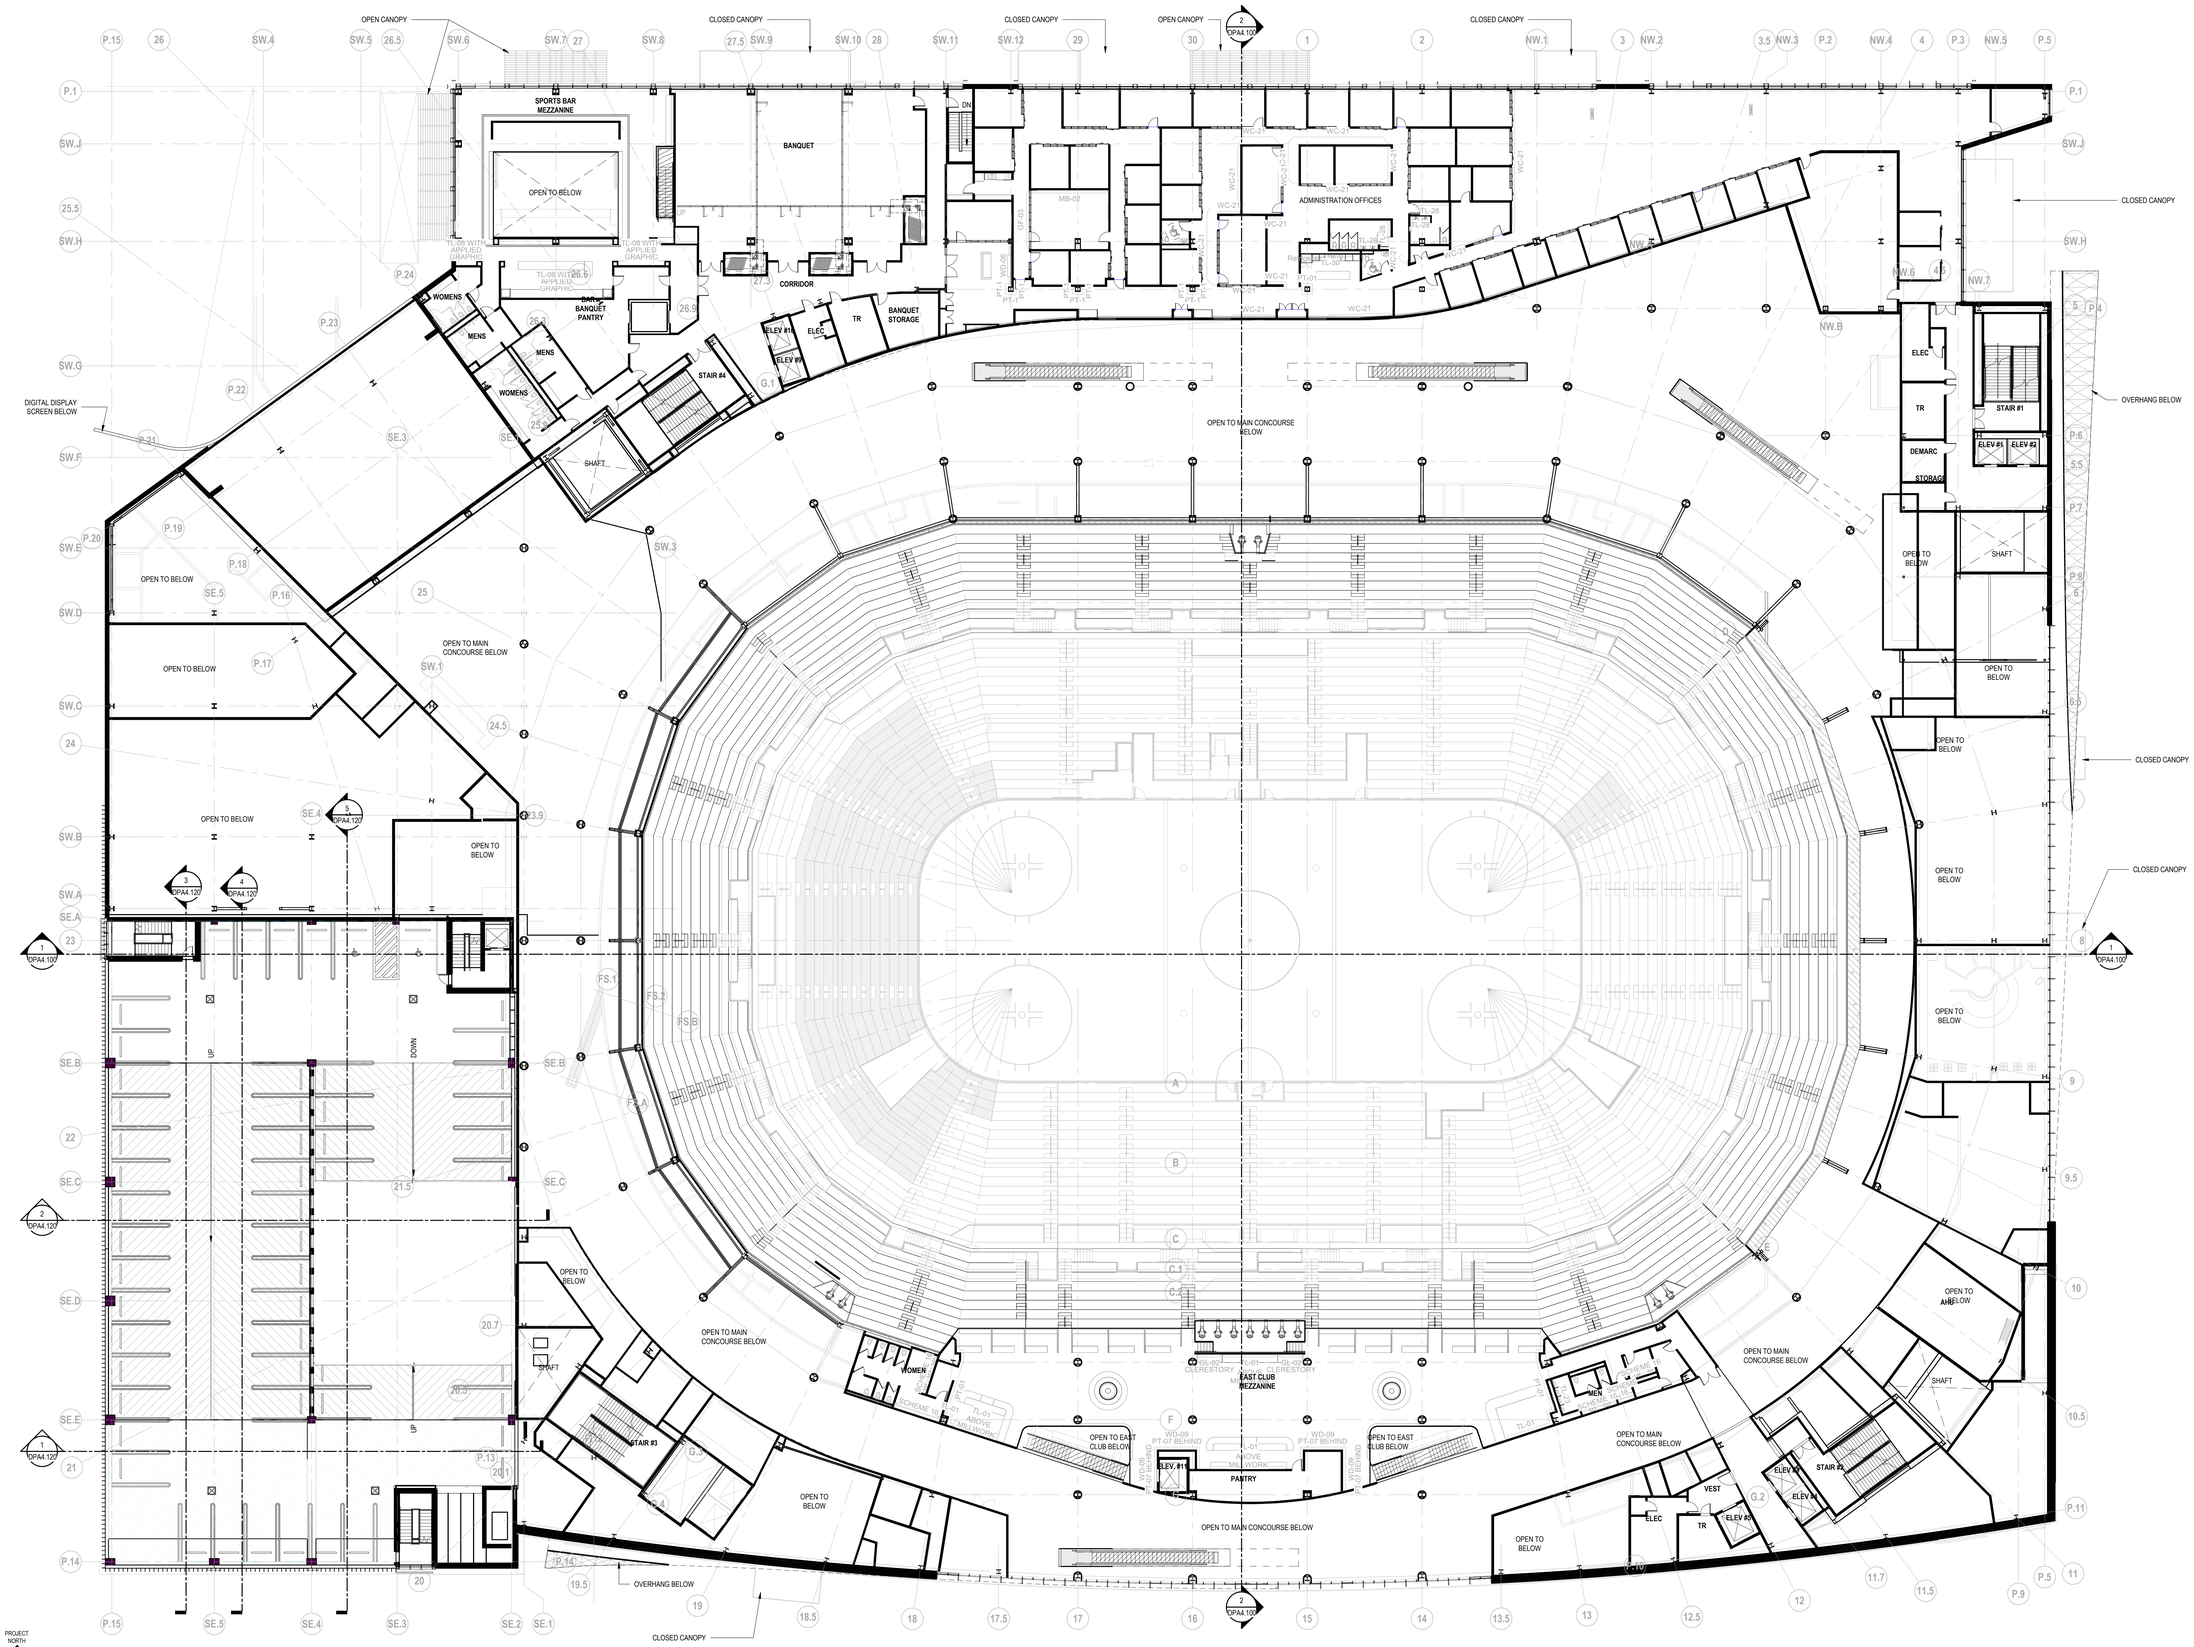

REGISTERED ARCHITECT
ALBERTA

CALGARY EVENT CENTRE

519 - 12th AVE SE, CALGARY, AB

CLUB MEZZANINE - OVERALL FLOOR PLAN

DPA2.300

PLOT DATE: 10/22/2021 10:13:03 PM